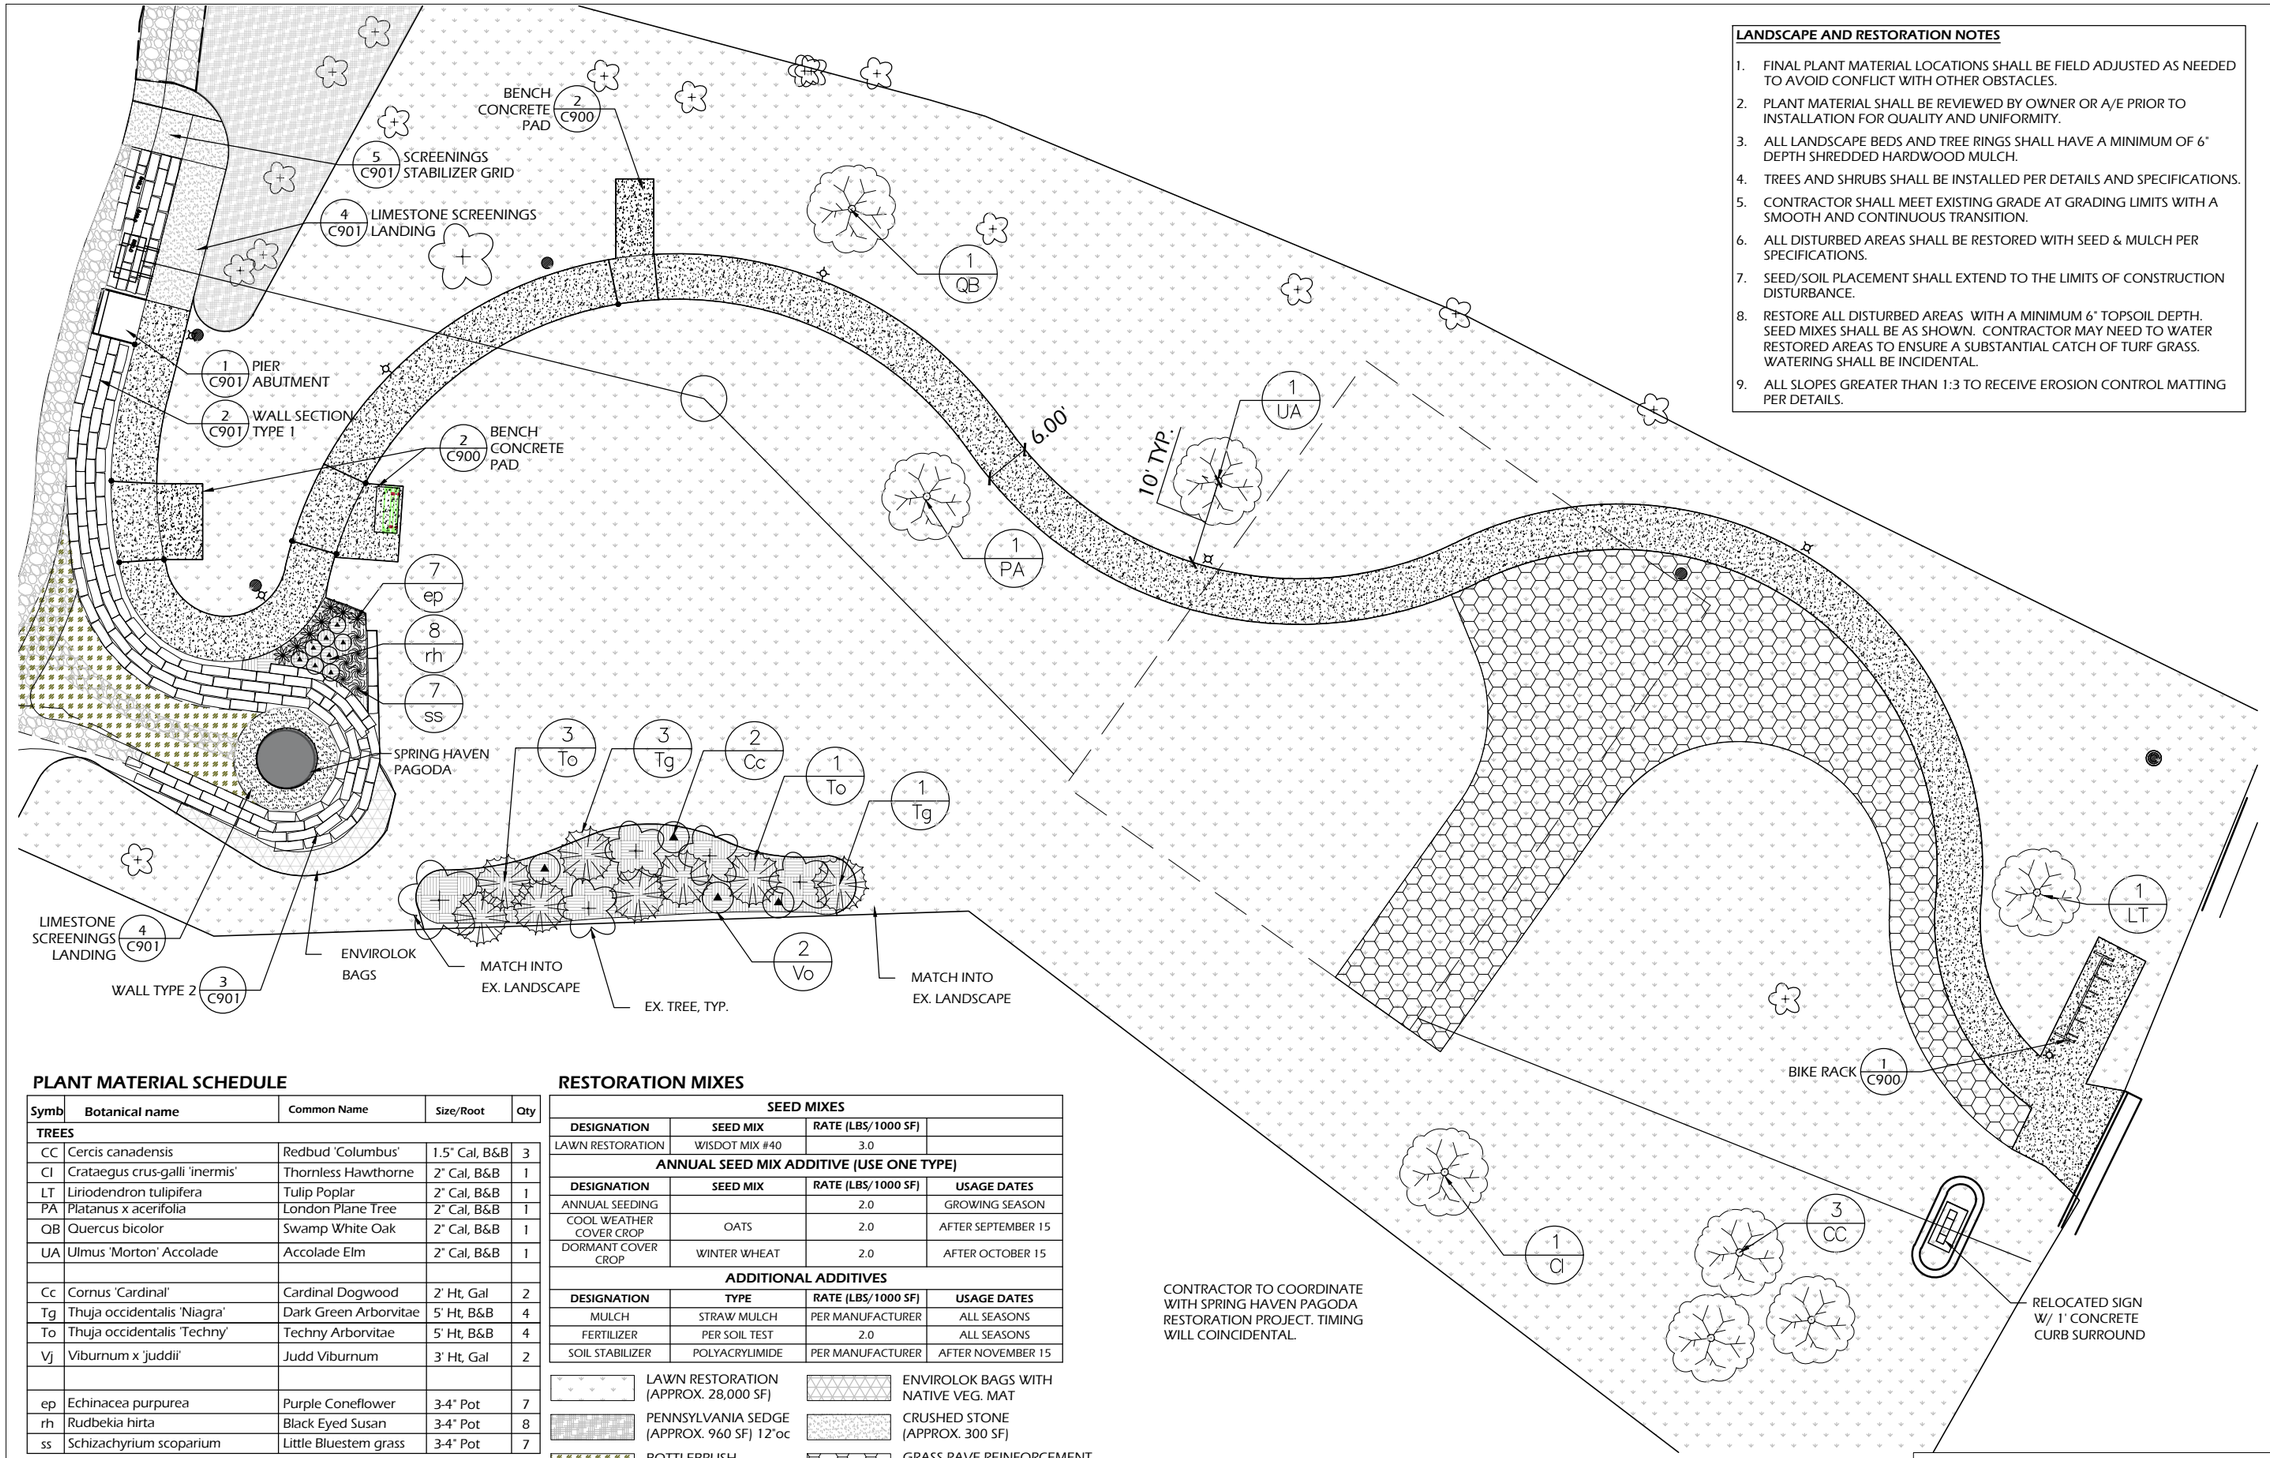

LANDSCAPE AND RESTORATION NOTES

1. FINAL PLANT MATERIAL LOCATIONS SHALL BE FIELD ADJUSTED AS NEEDED TO AVOID CONFLICT WITH OTHER OBSTACLES.
2. PLANT MATERIAL SHALL BE REVIEWED BY OWNER OR A/E PRIOR TO INSTALLATION FOR QUALITY AND UNIFORMITY.
3. ALL LANDSCAPE BEDS AND TREE RINGS SHALL HAVE A MINIMUM OF 6" DEPTH SHREDDED HARDWOOD MULCH.
4. TREES AND SHRUBS SHALL BE INSTALLED PER DETAILS AND SPECIFICATIONS.
5. CONTRACTOR SHALL MEET EXISTING GRADE AT GRADING LIMITS WITH A SMOOTH AND CONTINUOUS TRANSITION.
6. ALL DISTURBED AREAS SHALL BE RESTORED WITH SEED & MULCH PER SPECIFICATIONS.
7. SEED/SOIL PLACEMENT SHALL EXTEND TO THE LIMITS OF CONSTRUCTION DISTURBANCE.
8. RESTORE ALL DISTURBED AREAS WITH A MINIMUM 6" TOPSOIL DEPTH. SEED MIXES SHALL BE AS SHOWN. CONTRACTOR MAY NEED TO WATER RESTORED AREAS TO ENSURE A SUBSTANTIAL CATCH OF TURF GRASS. WATERING SHALL BE INCIDENTAL.
9. ALL SLOPES GREATER THAN 1:3 TO RECEIVE EROSION CONTROL MATTING PER DETAILS.

PLANT MATERIAL SCHEDULE

Symb	Botanical name	Common Name	Size/Root	Qty
TREES				
CC	Cercis canadensis	Redbud 'Columbus'	1.5" Cal, B&B	3
CI	Crataegus crus-galli 'inermis'	Thornless Hawthorne	2" Cal, B&B	1
LT	Liriodendron tulipifera	Tulip Poplar	2" Cal, B&B	1
PA	Platanus x acerifolia	London Plane Tree	2" Cal, B&B	1
QB	Quercus bicolor	Swamp White Oak	2" Cal, B&B	1
UA	Ulmus 'Morton' Accolade	Accolade Elm	2" Cal, B&B	1
Cc	Cornus 'Cardinal'	Cardinal Dogwood	2' Ht, Gal	2
Tg	Thuja occidentalis 'Niagra'	Dark Green Arborvitae	5' Ht, B&B	4
To	Thuja occidentalis 'Techny'	Techny Arborvitae	5' Ht, B&B	4
Vj	Viburnum x 'juddii'	Judd Viburnum	3' Ht, Gal	2
ep	Echinacea purpurea	Purple Coneflower	3-4" Pot	7
rh	Rudbekia hirta	Black Eyed Susan	3-4" Pot	8
ss	Schizachyrium scoparium	Little Bluestem grass	3-4" Pot	7

RESTORATION MIXES

SEED MIXES			
DESIGNATION	**SEED MIX**	**RATE (LBS/1000 SF)**	
LAWN RESTORATION	WISDOT MIX #40	3.0	
ANNUAL SEED MIX ADDITIVE (USE ONE TYPE)			
DESIGNATION	**SEED MIX**	**RATE (LBS/1000 SF)**	**USAGE DATES**
ANNUAL SEEDING		2.0	GROWING SEASON
COOL WEATHER COVER CROP	OATS	2.0	AFTER SEPTEMBER 15
DORMANT COVER CROP	WINTER WHEAT	2.0	AFTER OCTOBER 15
ADDITIONAL ADDITIVES			
DESIGNATION	**TYPE**	**RATE (LBS/1000 SF)**	**USAGE DATES**
MULCH	STRAW MULCH	PER MANUFACTURER	ALL SEASONS
FERTILIZER	PER SOIL TEST	2.0	ALL SEASONS
SOIL STABILIZER	POLYACRYLIMIDE	PER MANUFACTURER	AFTER NOVEMBER 15

- LAWN RESTORATION (APPROX. 28,000 SF)
- PENNSYLVANIA SEDGE (APPROX. 960 SF) 12"oc
- BOTTLEBRUSH SEDGE PLUGS (APPROX. 400 SF)
- ENVIROLOK BAGS WITH NATIVE VEG. MAT
- CRUSHED STONE (APPROX. 300 SF)
- GRASS PAVE REINFORCEMENT (APPROX. 2,330 SF)

DATE:
REVISIONS
NO.

RESTORATION_PLAN

STONE BRIDGE PARK IMPROVEMENTS
CITY_OF_MONONA
DANE_COUNTY,_WISCONSIN

JOB NO. 1089.081

PROJECT MGR. _STRAND_

PARKITECTURE + PLANNING
901 Deming Way, Suite 102
Madison,WI.53717
608.886.6808

STRAND ASSOCIATES®

SHEET C800